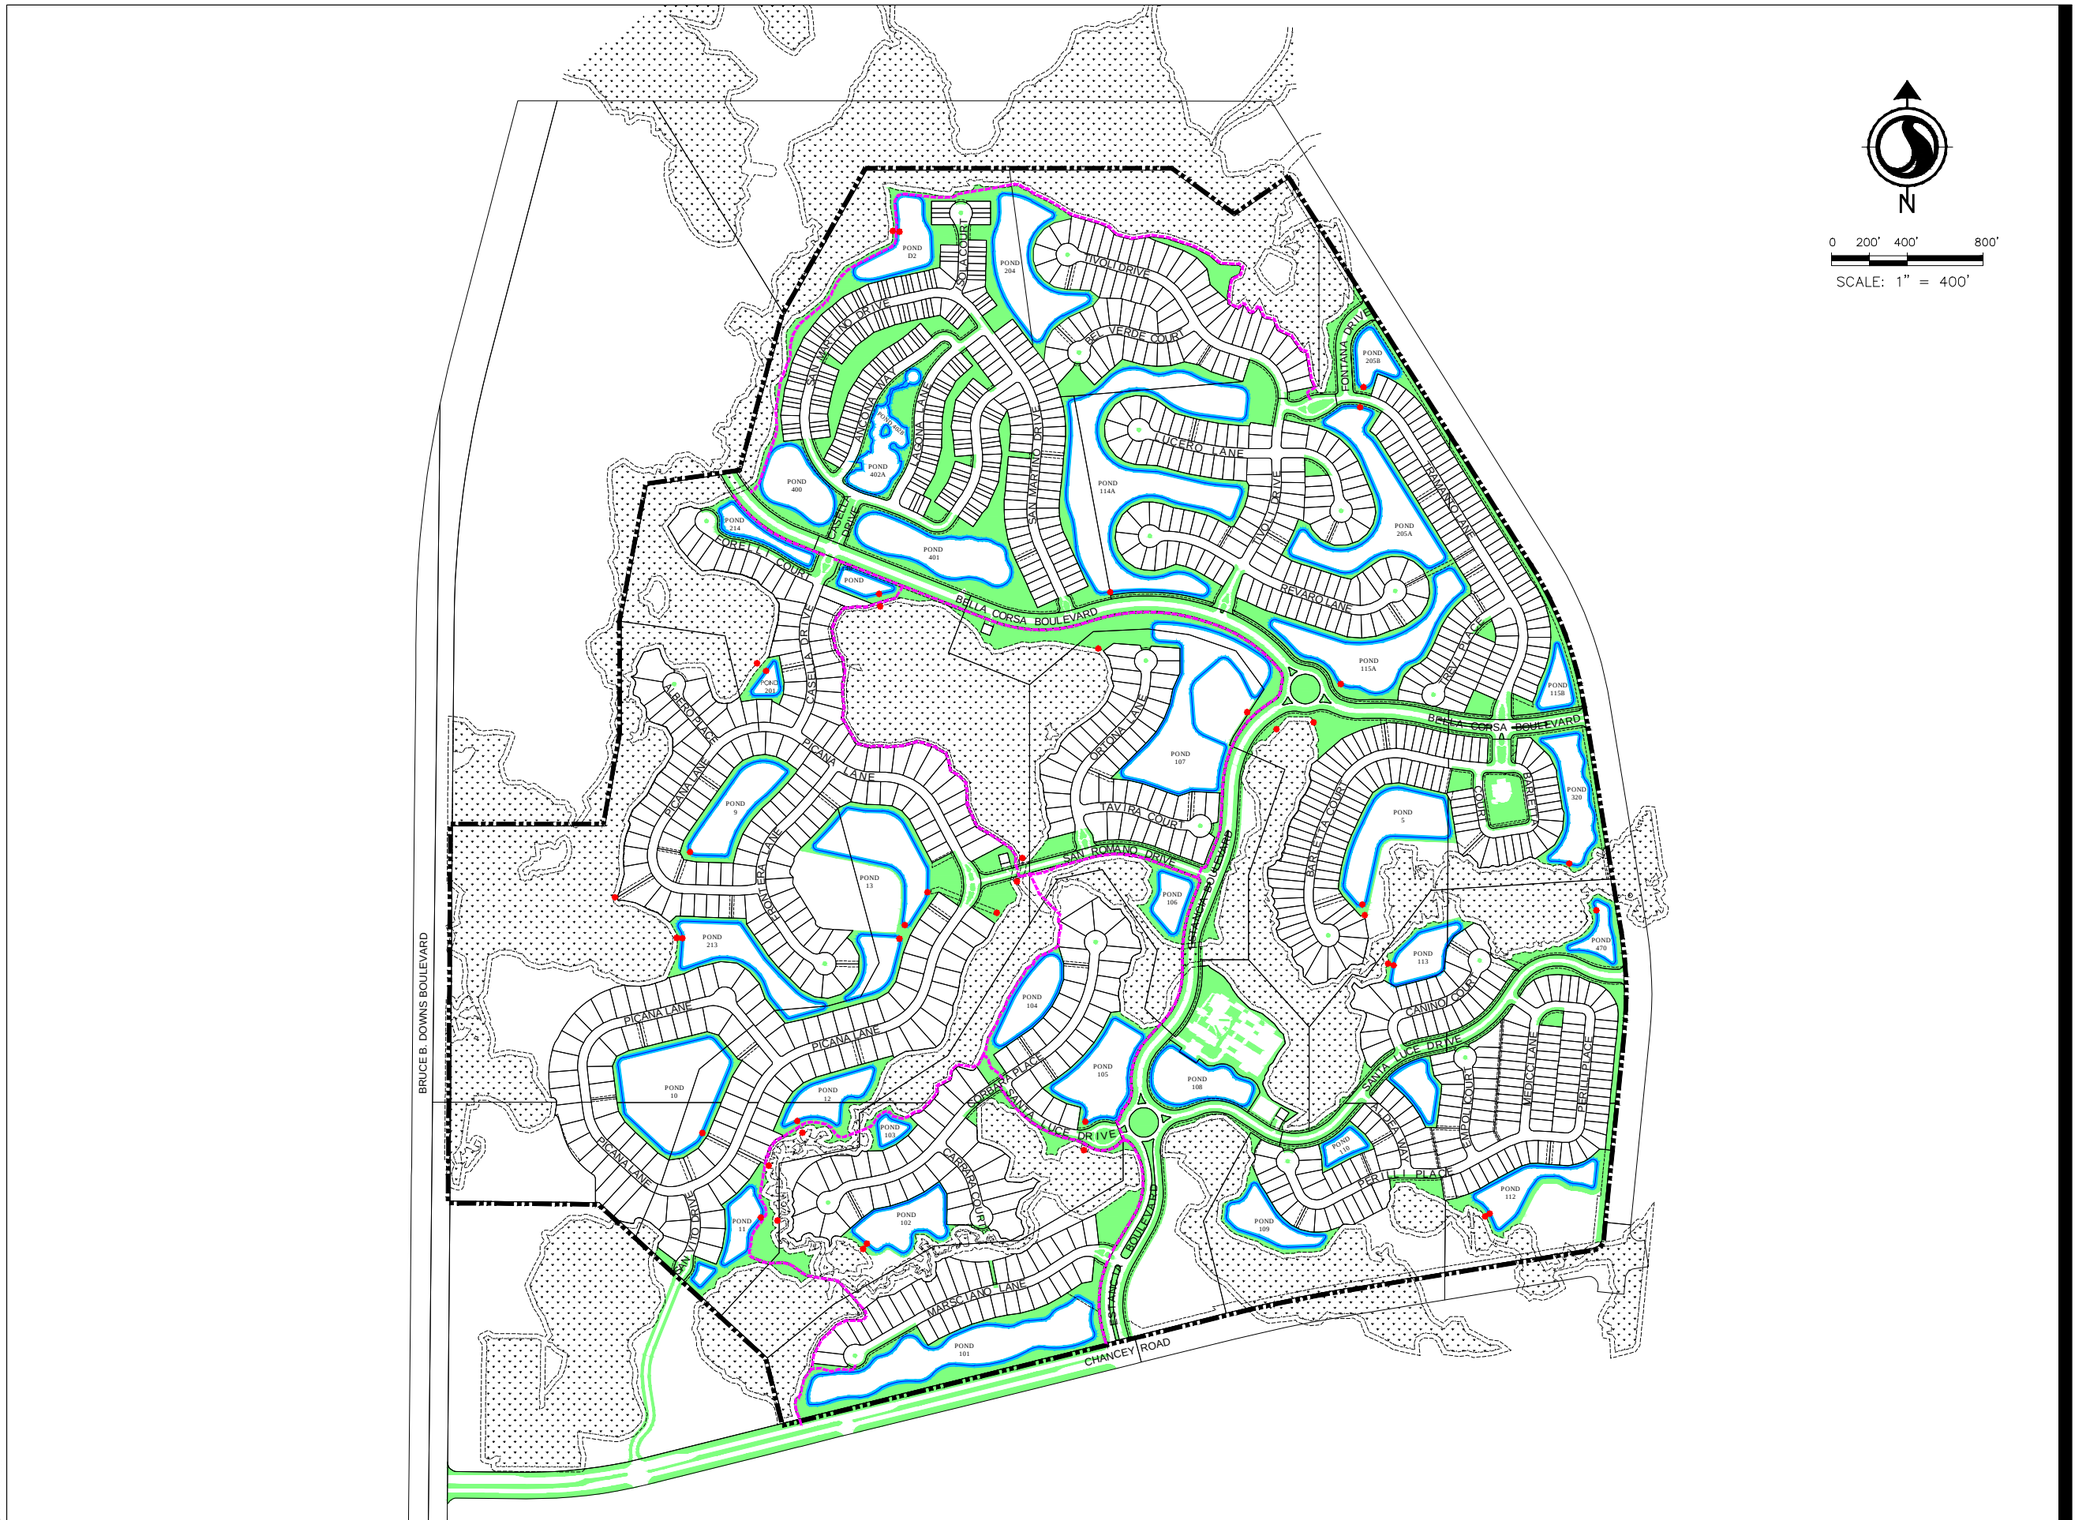

Stantec

Stantec Consulting Services Inc.
2205 North 20th Street
Tampa, Florida 33605 Tel. 813.223.9500
www.stantec.com Fax. 813.223.0009
Certificate of Authorization #27013
FL Lic. # LC-C000170

Copyright Reserved
The Contractor shall verify and be responsible for all dimensions. DO NOT scale the drawing - any errors or omissions shall be reported to Stantec without delay.
The Copyrights to all designs and drawings are the property of Stantec. Reproduction or use for any purpose other than that authorized by Stantec is forbidden.

Legend

- CDD BOUNDARY
- EASEMENT LINE
- DRAINAGE STRUCTURES TO BE MAINTAINED
- LANDSCAPE MAINTENANCE
- POND BANK MAINTENANCE
- TRAIL MAINTENANCE (EXCLUDING SIDEWALKS)

Revision	By	Appd.	YY.MM.DD

Issued	By	Appd.	YY.MM.DD

File Name: 215611914-X03-MAINTENANCE MAP	VN Dwn.	TLS Chkd.	VN Dsgn.	20.12.14 YY.MM.DD

Permit-Seal

Client/Project

ESTANCIA AT WIREGRASS COMMUNITY DEVELOPMENT DISTRICT

Wesley Chapel, Pasco County, Florida

Title

MAINTENANCE MAP

Project No.	Scale	
215611914	1" = 400'	
Drawing No.	Sheet	Revision
X03	1 of 1	0

V:\215\active\215611914\civil\drawings\active\exhibits\215611914-X03-Maintenance Maps.dwg
2021.01.05 2:38 PM by: Nurse, Vanessa